


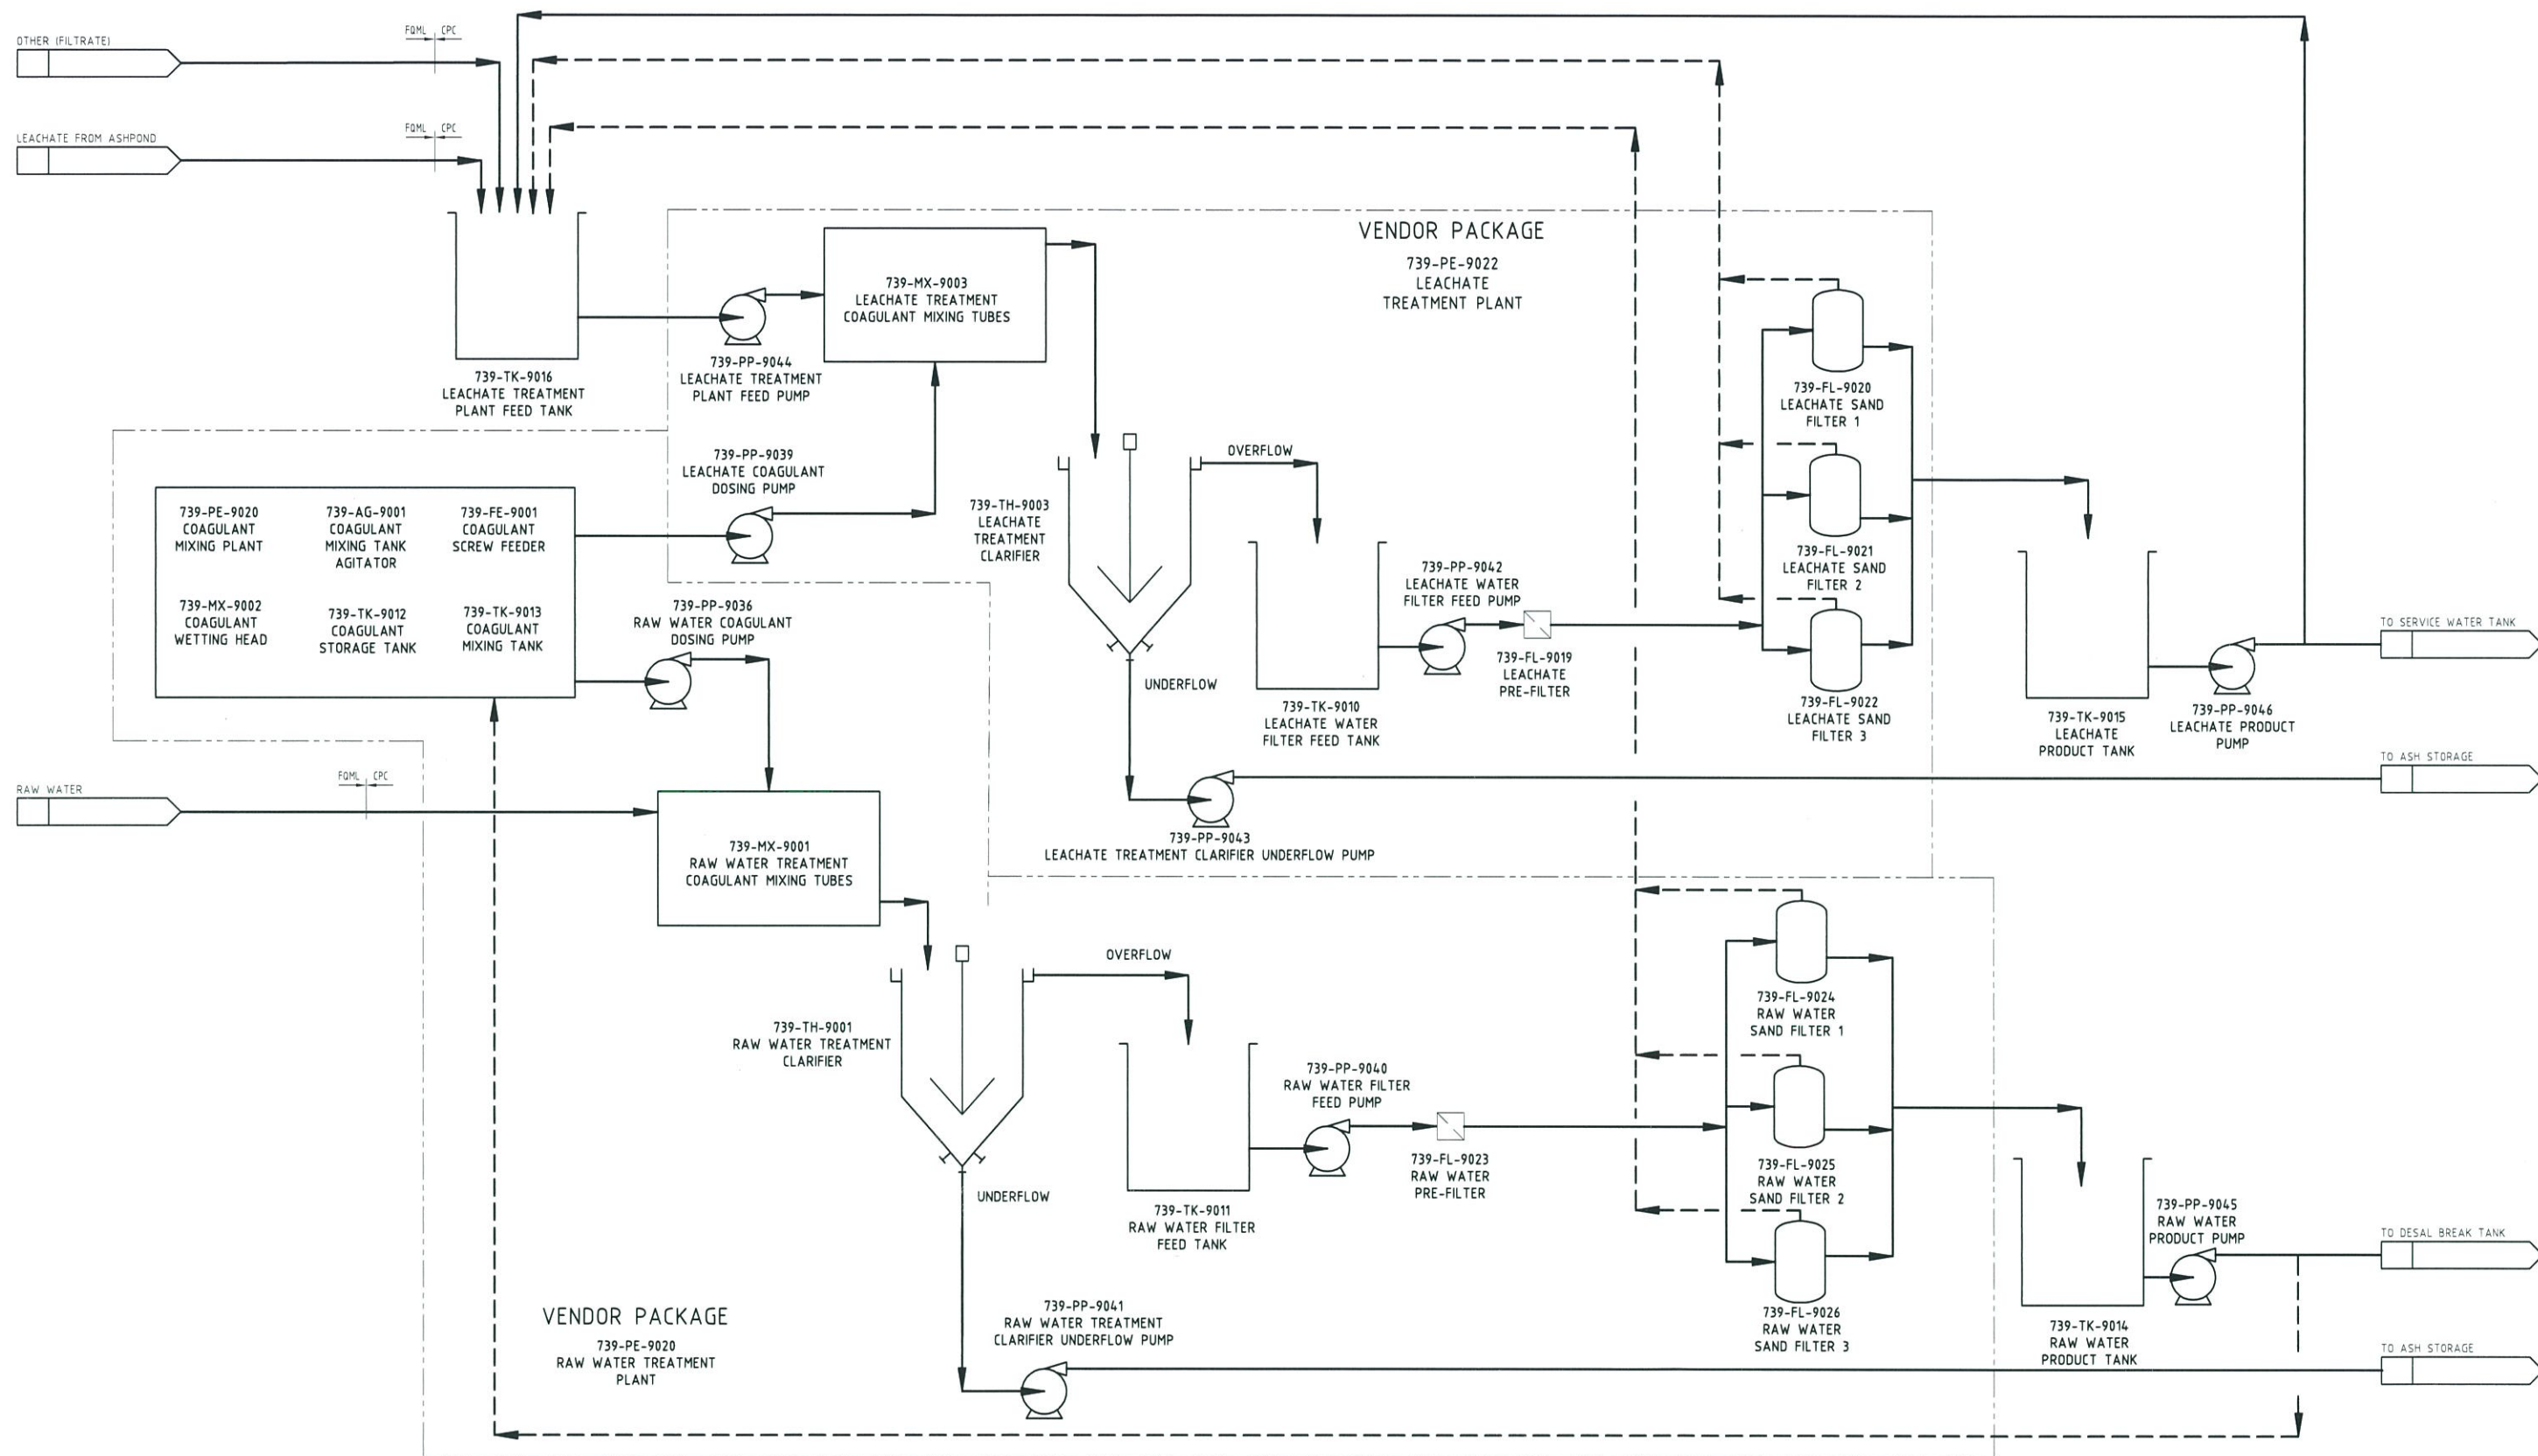

FQM PROJECT No. 1824

REFERENCES		DWG	REV	DATE	REVISION	DRN	CHK	TECH APP	PROJ APP	FIRST QUANTUM MINERALS LTD.		CPC ENGINEERING PROJECT DESIGN		DRAWN	KJH	MARCH 17	MINERA PANAMA SA	
										Minera Panamá		6 KINGS PARK RD. WEST PERTH WA 6005 +61 8 9365 0300 cpcprojects@cpceing.com.au www.cpcengineering.com.au		CHECKED	21/04/17	21/04/17	MINA DE COBRE PANAMA PROJECT	
												DESIGNED		21/04/17	21/04/17		RAW WATER & LEACHATE TREATMENT PLANTS	
												TECH APP		21/04/17	21/04/17		PROCESS FLOW DIAGRAM	
												PROJ APP		21/04/17	21/04/17			
												CLIENT APP						
												SCALE		A1	NTS	DWG No.	5285-739-PF-101	REV
																		0